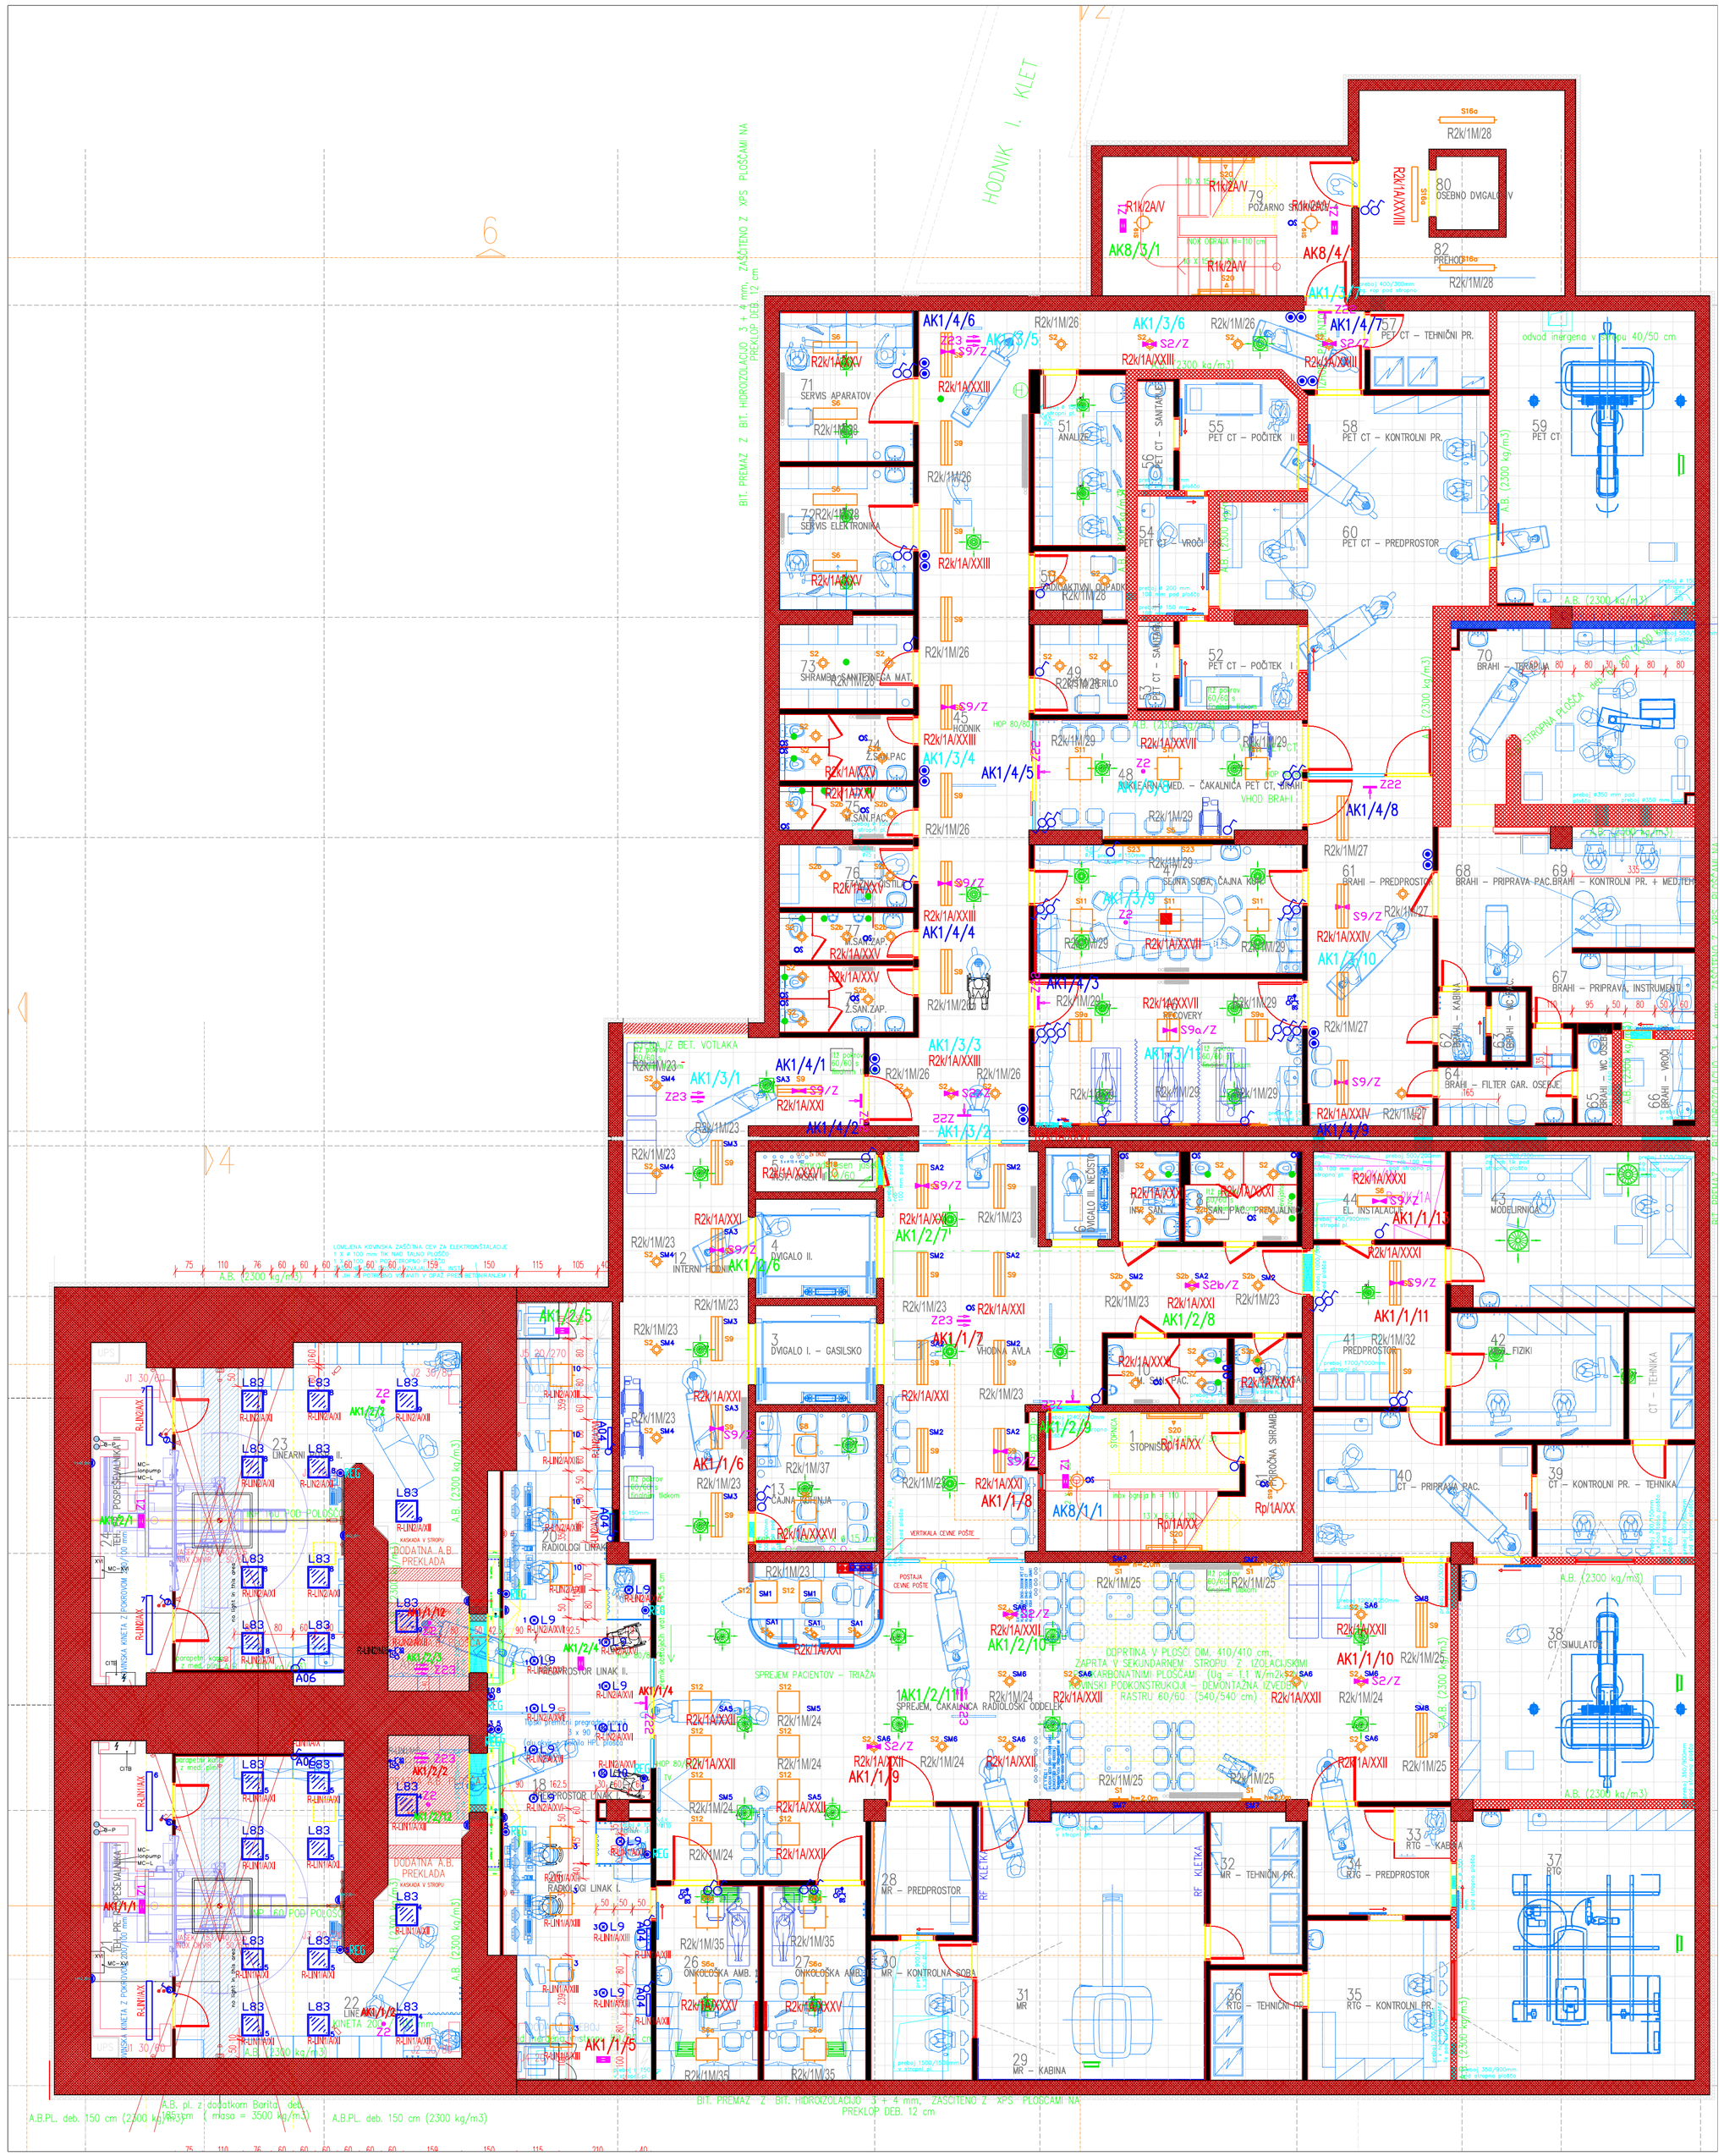
HODNIK I. KLET
BIT. PREMAZ Z BIT. HIDROIZOLACIJO 3 + 4 mm, ZAŠČITENO Z XPS PLOŠČAMI NA PREKLOP DEB. 12 cm
R2k/1M/28
R2k/1A/XXXIII
80 OSEBNO DVIGALO V
82 PREHOD
79 POŽARNO STOPNIŠČE
R1k/2A/V
AK8/3/1
AK8/4
R2k/1M/26
AK1/3/6
AK1/4/7
57 PET CT – TEHNIČNI PR.
odvod inergena v prerezu 40/50 cm
R2k/1A/XXIII
71 SERVIS APARATOV
72 SERVIS ELEKTRONIKA
51 ANALIZE
55 PET CT – POČITEK II
58 PET CT – KONTROLNI PR.
59 PET CT
54 PET CT – VROČI
60 PET CT – PREDPROSTOR
52 PET CT – POČITEK
53 RADIOAKTIVNI ODPADKI
49 PERILO
73 SHRAMBA SANITERNEGA MAT.
74 Z.SAN.PAC
75 Z.SAN.PAC
76 Z.SAN.PAC
77 Z.SAN.ZAP.
45 HODNIK
48 AKUMULATORJI MED. – ČAKALNICA PET CT, BRAHI
47 SOBA ČAKANJA BRAHI
61 BRAHI – PREDPROSTOR
70 BRAHI – TERAPIJA
68 BRAHI – PRIPRAVA PAC.BRAHI – KONTROLNI PR. + MED.TEH.
69
67 BRAHI – PRIPRAVA, INSTRUMENTI
64 BRAHI – FILTER GAR. OSEBJE
65 BRAHI – WC
66 BRAHI – VRČI
63 BRAHI – KABINA
62 BRAHI – KABINA
R2k/1M/27
R2k/1A/XXIV
AK1/3/10
AK1/4/8
AK1/4/9
AK1/3/11
AK1/4/6
AK1/3/5
AK1/4/5
AK1/3/4
AK1/4/4
AK1/4/3
AK1/3/3
AK1/4/1
AK1/3/1
AK1/4/2
AK1/3/2
AK1/2/5
AK1/2/6
AK1/2/7
AK1/2/8
AK1/1/6
AK1/1/7
AK1/1/8
AK1/1/5
AK1/1/13
AK1/1/11
AK1/1/10
AK1/2/10
AK1/2/9
AK1/2/11
AK1/2/4
AK1/2/3
AK1/2/2
AK1/2/1
AK1/1/4
AK1/1/3
AK1/1/2
AK1/1/1
AK8/1/1
R2k/1A/XXVII
RECOVERY
R2k/1A/XXVIII
R2k/1A/XXXVII
R2k/1A/XXXVIII
R2k/1A/XXXIV
R2k/1A/XXXV
R2k/1A/XXXVI
R2k/1A/XXXII
R2k/1A/XXXI
R2k/1A/XXI
R2k/1A/XXII
R2k/1A/XXIV
R2k/1A/XXV
R2k/1A/XXVI
R2k/1A/XXVII
R2k/1A/XXVIII
R2k/1A/XXIX
R2k/1A/XXX
R2k/1A/XXXI
R2k/1A/XXXII
R2k/1A/XXXIII
R2k/1A/XXXIV
R2k/1A/XXXV
R2k/1A/XXXVI
R2k/1A/XXXVII
R2k/1A/XXXVIII
Rp/1A/XXX
Rp/1A/XXX
R2k/1M/29
R2k/1M/28
R2k/1M/27
R2k/1M/26
R2k/1M/25
R2k/1M/24
R2k/1M/23
R2k/1M/37
R2k/1M/35
R2k/1M/29
R2k/1M/28
R2k/1M/27
R2k/1M/26
R2k/1M/25
R2k/1M/24
R2k/1M/23
A.B. (2300 kg/m3)
A.B. pl. z dodatkom Barita deb. 150 cm (2300 kg/m3) (masa = 3500 kg/m3)
A.B.PL. deb. 150 cm (2300 kg/m3)
BIT. PREMAZ Z BIT. HIDROIZOLACIJO 3 + 4 mm, ZAŠČITENO Z XPS PLOŠČAMI NA PREKLOP DEB. 12 cm
LOMLJENA KOVINSKA ZAŠČITNA CEV ZA ELEKTROINŠTALACIJE
1 x Ø 100 mm TIP. MAG. TALNO PLOŠČO
2 x Ø 50 mm TIP. MAG. TALNO PLOŠČO
Ø 50 mm POVEZAVO VEZATI V OPAZ PRED BETONIRANJEM !
DVIGALO I. – GASILSKO
DVIGALO II.
DVIGALO III. REŽIMSKO
1 STOPNIŠČE
2 STOPNIŠČE
3 DVIGALO I. – GASILSKO
4 DVIGALO II.
5 DVIGALO III. REŽIMSKO
6 INNR SAN.
7 EL. INSTALACIJE
8 SAN. PAC. PREV. JALNIH
9 SAN. PAC. PREV. JALNIH
10 SAN. PAC.
11 SAN. PAC.
12 INTERNI HODNIK
13 ČAKALNICA
14 SAN. PAC.
15 SAN. PAC.
16 SAN. PAC.
17 SAN. PAC.
18 RADIOLOGI LINAK I.
19 RADIOLOGI LINAK I.
20 RADIOLOGI LINAK I.
21 PROSTOR ZA PREVOZNO OPREMO
22 LINEARNI
23 LINEARNI
24 POSEBNA SOBA
25 MODELIRNICA
26 ONKOLOŠKA AMB.
27 ONKOLOŠKA AMB.
28 MR – PREDPROSTOR
29 MR – KABINA
30 MR – KONTROLNA SOBA
31 MR
32 MR – TEHNIČNI PR.
33 RTG – KABINA
34 RTG – PREDPROSTOR
35 RTG – KONTROLNI PR.
36 RTG – TEHNIČNI PR.
37 RTG
38 CT SIMULATOR
39 CT – KONTROLNI PR. – TEHNIKA
40 CT – PRIPRAVA PAC.
41 PREDPROSTOR
42 FIZIKI
43 MODELIRNICA
44 EL. INSTALACIJE
R2k/1A/XXXI
R2k/1A/XXXII
R2k/1A/XXXIII
R2k/1A/XXXIV
R2k/1A/XXXV
R2k/1A/XXXVI
R2k/1A/XXXVII
R2k/1A/XXXVIII
R2k/1A/XXXIX
R2k/1A/XXXX
R2k/1A/XXXXI
R2k/1A/XXXXII
R2k/1A/XXXXIII
R2k/1A/XXXXIV
R2k/1A/XXXXV
R2k/1A/XXXXVI
R2k/1A/XXXXVII
R2k/1A/XXXXVIII
R2k/1A/XXXXIX
R2k/1A/XXXXX
R2k/1A/XXXXXI
R2k/1A/XXXXXII
R2k/1A/XXXXXIII
R2k/1A/XXXXXIV
R2k/1A/XXXXXV
R2k/1A/XXXXXVI
R2k/1A/XXXXXVII
R2k/1A/XXXXXVIII
R2k/1A/XXXXXIX
R2k/1A/XXXXXX
R2k/1A/XXXXXXI
R2k/1A/XXXXXXII
R2k/1A/XXXXXXIII
R2k/1A/XXXXXXIV
R2k/1A/XXXXXXV
R2k/1A/XXXXXXVI
R2k/1A/XXXXXXVII
R2k/1A/XXXXXXVIII
R2k/1A/XXXXXXIX
R2k/1A/XXXXXXX
R2k/1A/XXXXXXXI
R2k/1A/XXXXXXXII
R2k/1A/XXXXXXXIII
R2k/1A/XXXXXXXIV
R2k/1A/XXXXXXXV
R2k/1A/XXXXXXXVI
R2k/1A/XXXXXXXVII
R2k/1A/XXXXXXXVIII
R2k/1A/XXXXXXXIX
R2k/1A/XXXXXXXX
R2k/1A/XXXXXXXXI
R2k/1A/XXXXXXXXII
R2k/1A/XXXXXXXXIII
R2k/1A/XXXXXXXXIV
R2k/1A/XXXXXXXXV
R2k/1A/XXXXXXXXVI
R2k/1A/XXXXXXXXVII
R2k/1A/XXXXXXXXVIII
R2k/1A/XXXXXXXXIX
R2k/1A/XXXXXXXXX
R2k/1A/XXXXXXXXXI
R2k/1A/XXXXXXXXXII
R2k/1A/XXXXXXXXXIII
R2k/1A/XXXXXXXXXIV
R2k/1A/XXXXXXXXXV
R2k/1A/XXXXXXXXXVI
R2k/1A/XXXXXXXXXVII
R2k/1A/XXXXXXXXXXXXXXXXXXXXXXXXXXXXXXXXXXXXXXXXXXXIX
R2k/1A/XXXXXXXXXXXXXXXXXXXXXXXXXXXXXXXXXXXXXXXXXXXX
R2k/1A/XXXXXXXXXXXXXXXXXX